



VISTA VILLAGE

Haatso - North Legon

AN ALLURING ADDRESS

When we say Vista Village is an alluring address, we say that for 2 reasons.

First of all, it is a blend of contemporary style and private living in an idyllic setting crafted with carefully considered details that will elevate your living experience.

Vista Village was designed with you in mind from start to finish.

For the very few who will be glad to call this place home, a timeless experience awaits you.

A COMMUNITY YOU CAN BE PROUD OF



Vista Village is a collection of 14 masterfully crafted detached townhouses in a gated community that favours urban living. Whether you are looking for a retreat away from the sound of the city or a soulful place for ever changing needs, this is the kind of community you can be proud of.

AN ALLURING ADDRESS

LOCATION

Vista Village is situated within close proximity to:



The Ghana Commercial Bank, Haatso



5 minutes away from the Legon Botanical Gardens




5 minutes away from Wisconsin International University College



6 minutes away from the Atomic Junction Palace Mall



10 minutes drive from the University of Ghana campus

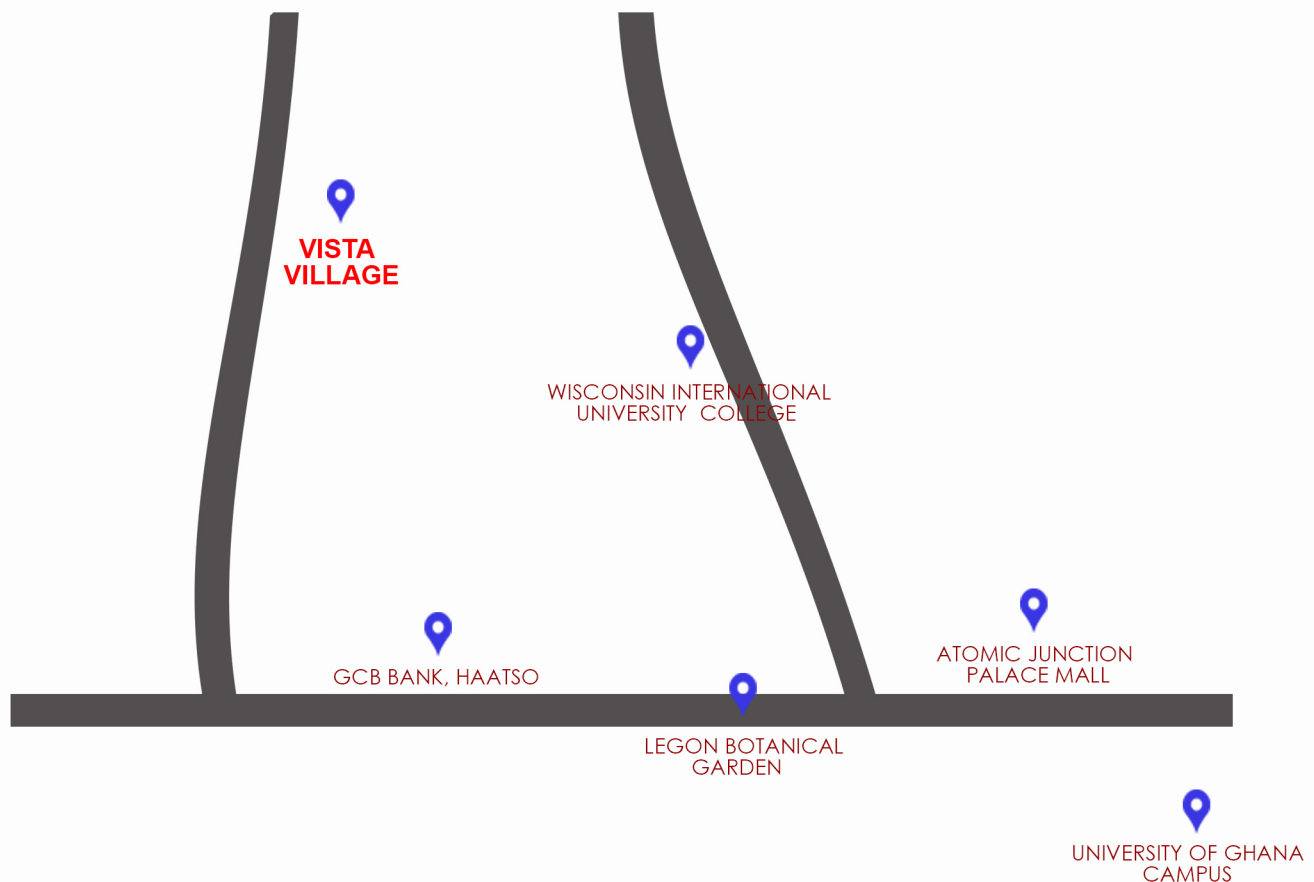

AN ALLURING ADDRESS

HOME IS WHERE THE MAGIC BEGINS



AN ALLURING ADDRESS



"WHERE WE LOVE IS HOME
HOME THAT OUR FEET MAY LEAVE
BUT NOT OUR HEARTS."

UNKNOWN


AN ALLURING ADDRESS



AN ALLURING ADDRESS



AN ALLURING ADDRESS

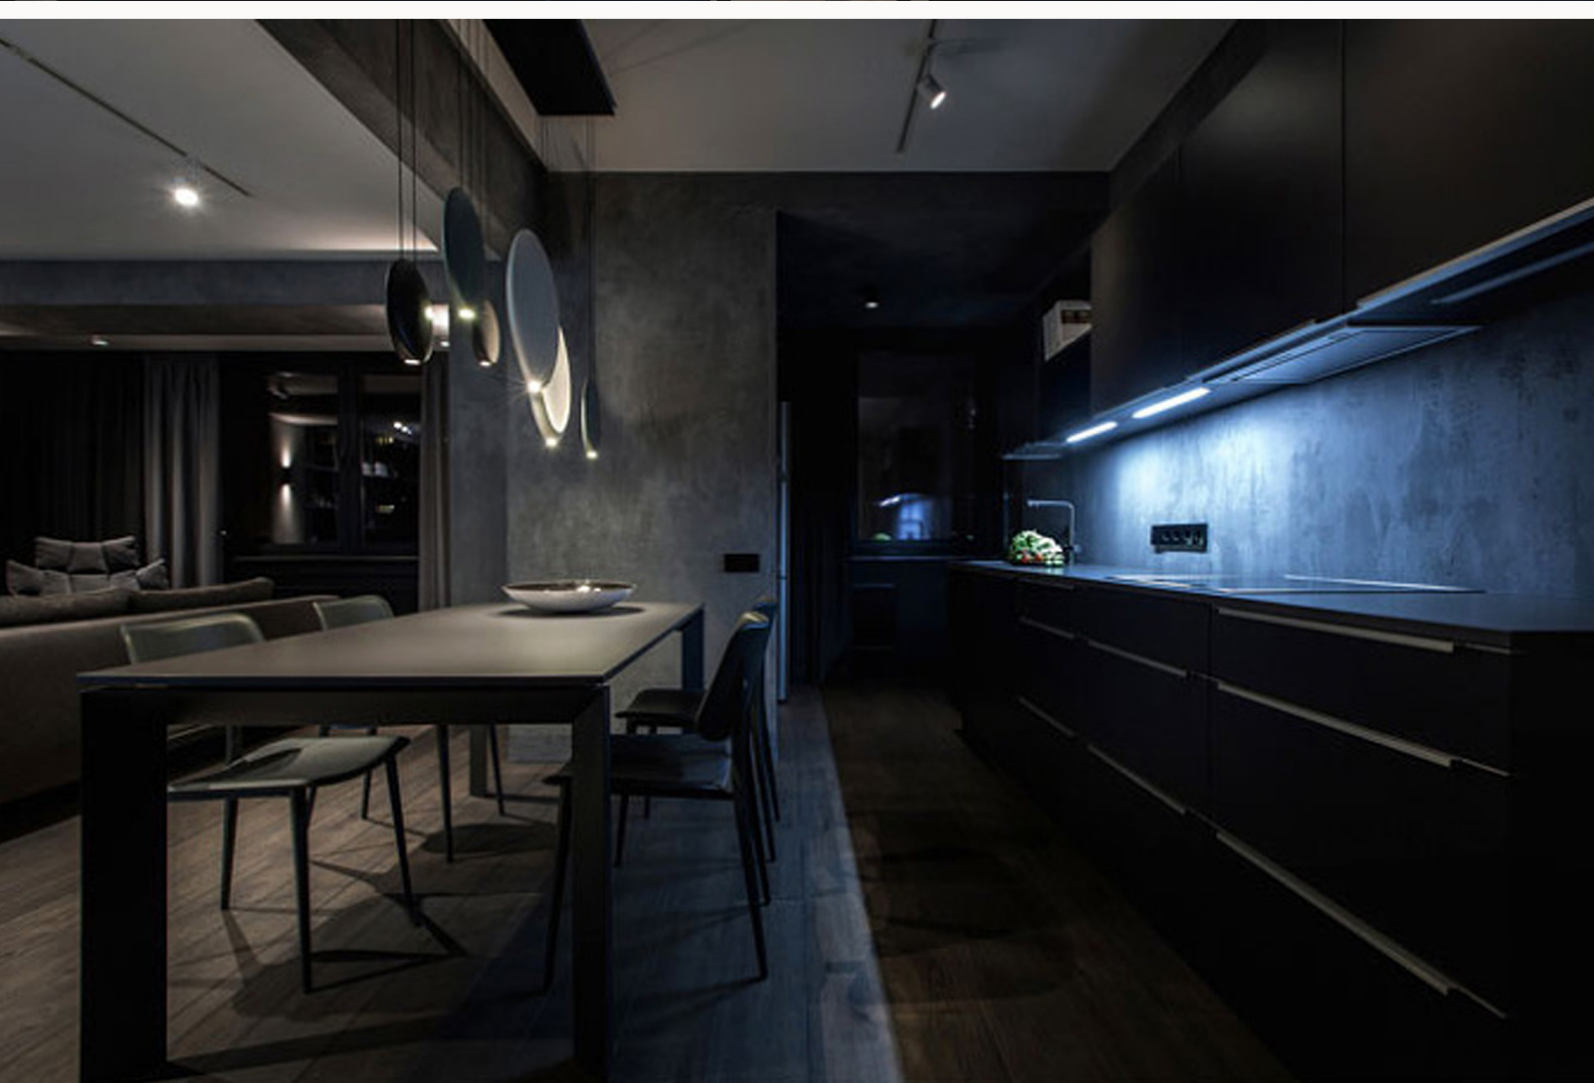

AN ALLURING ADDRESS

YOUR DOORWAY TO A VIBRANT LIFE



Each of our perfectly appointed units have been conceptualized with rich contemporary details to enhance timeless layouts that create an aura of tranquility for you to retire to at the end of the day. The lower level of the home flows into an open concept living area, dining room, kitchen and laundry room with three (en-suite) bedrooms distributed on the upper floor.

AN ALLURING ADDRESS

A TIMELESS BEAUTY

Bright open spaces comes piecing together with stylish interior design and materials of the best kind to make your bedroom perfect from every angle



AN ALLURING ADDRESS



"The details are not the details. They make the design."


Charles Eames

AN ALLURING ADDRESS




Relish the beauty
of family living at
Vista Village

AN ALLURING ADDRESS

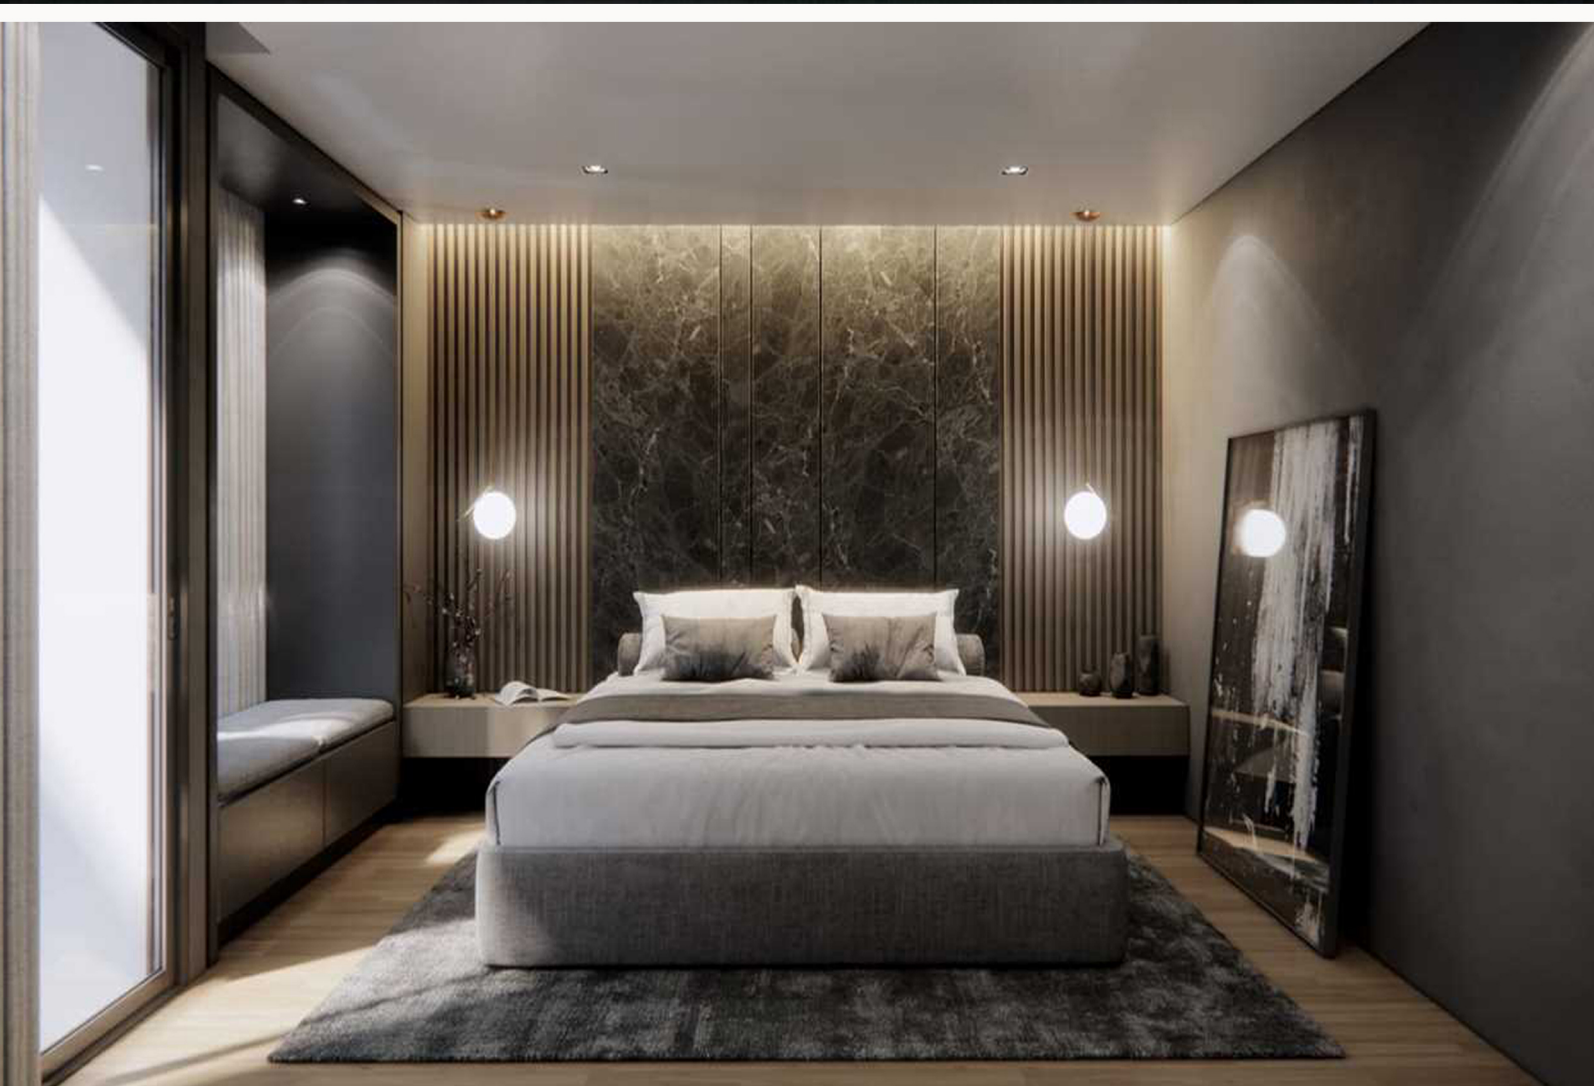


AN ALLURING ADDRESS

VISTA VILLAGE (HAATSO - NORTH LEGON)

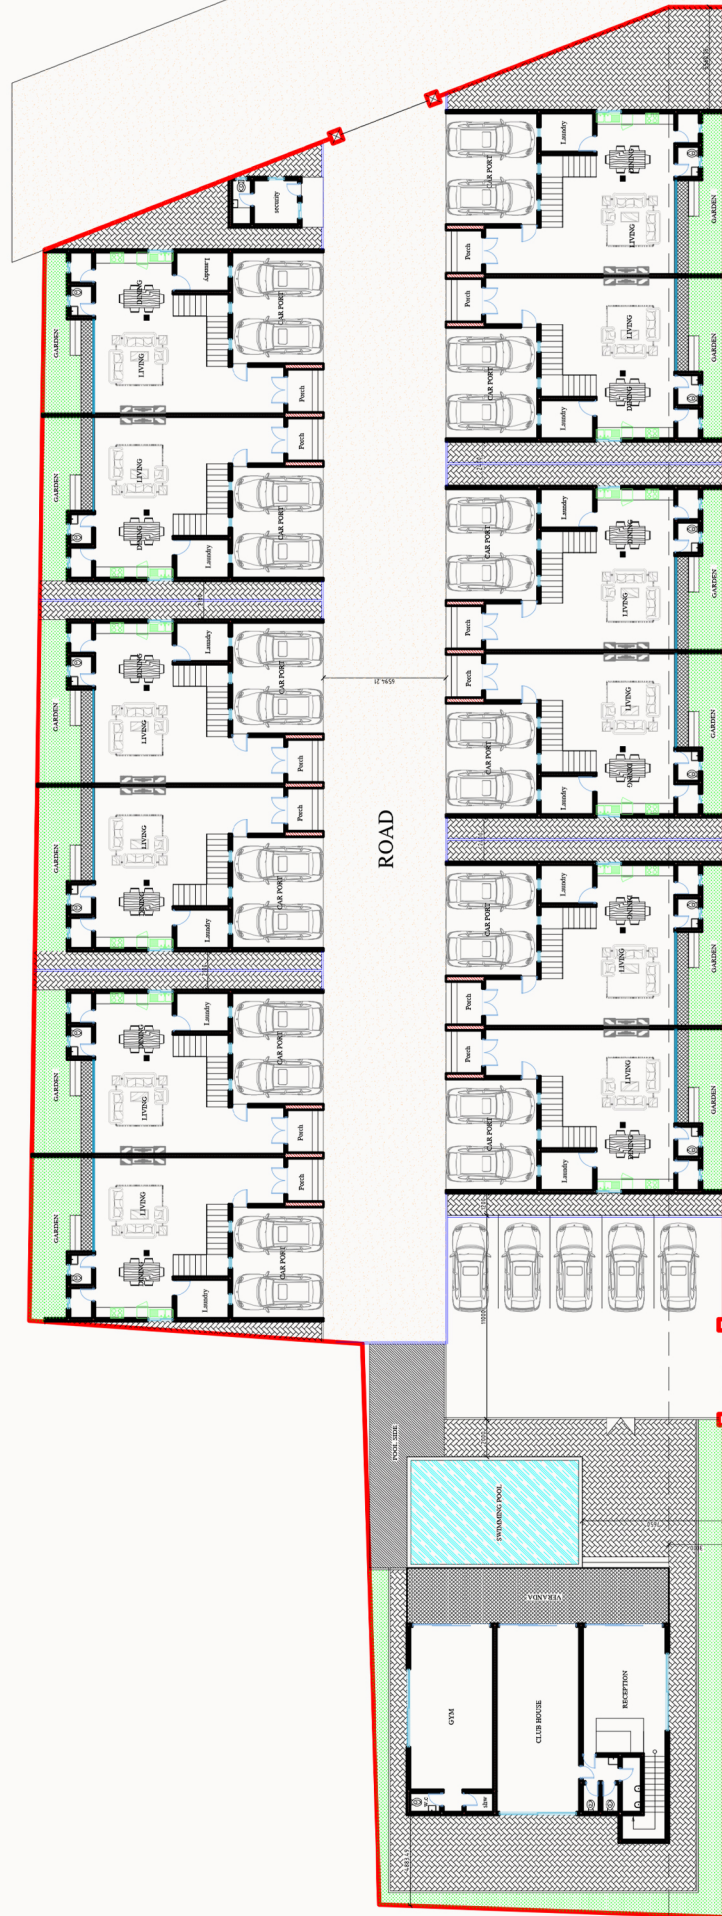

BLOCK PLAN

AN ALLURING ADDRESS

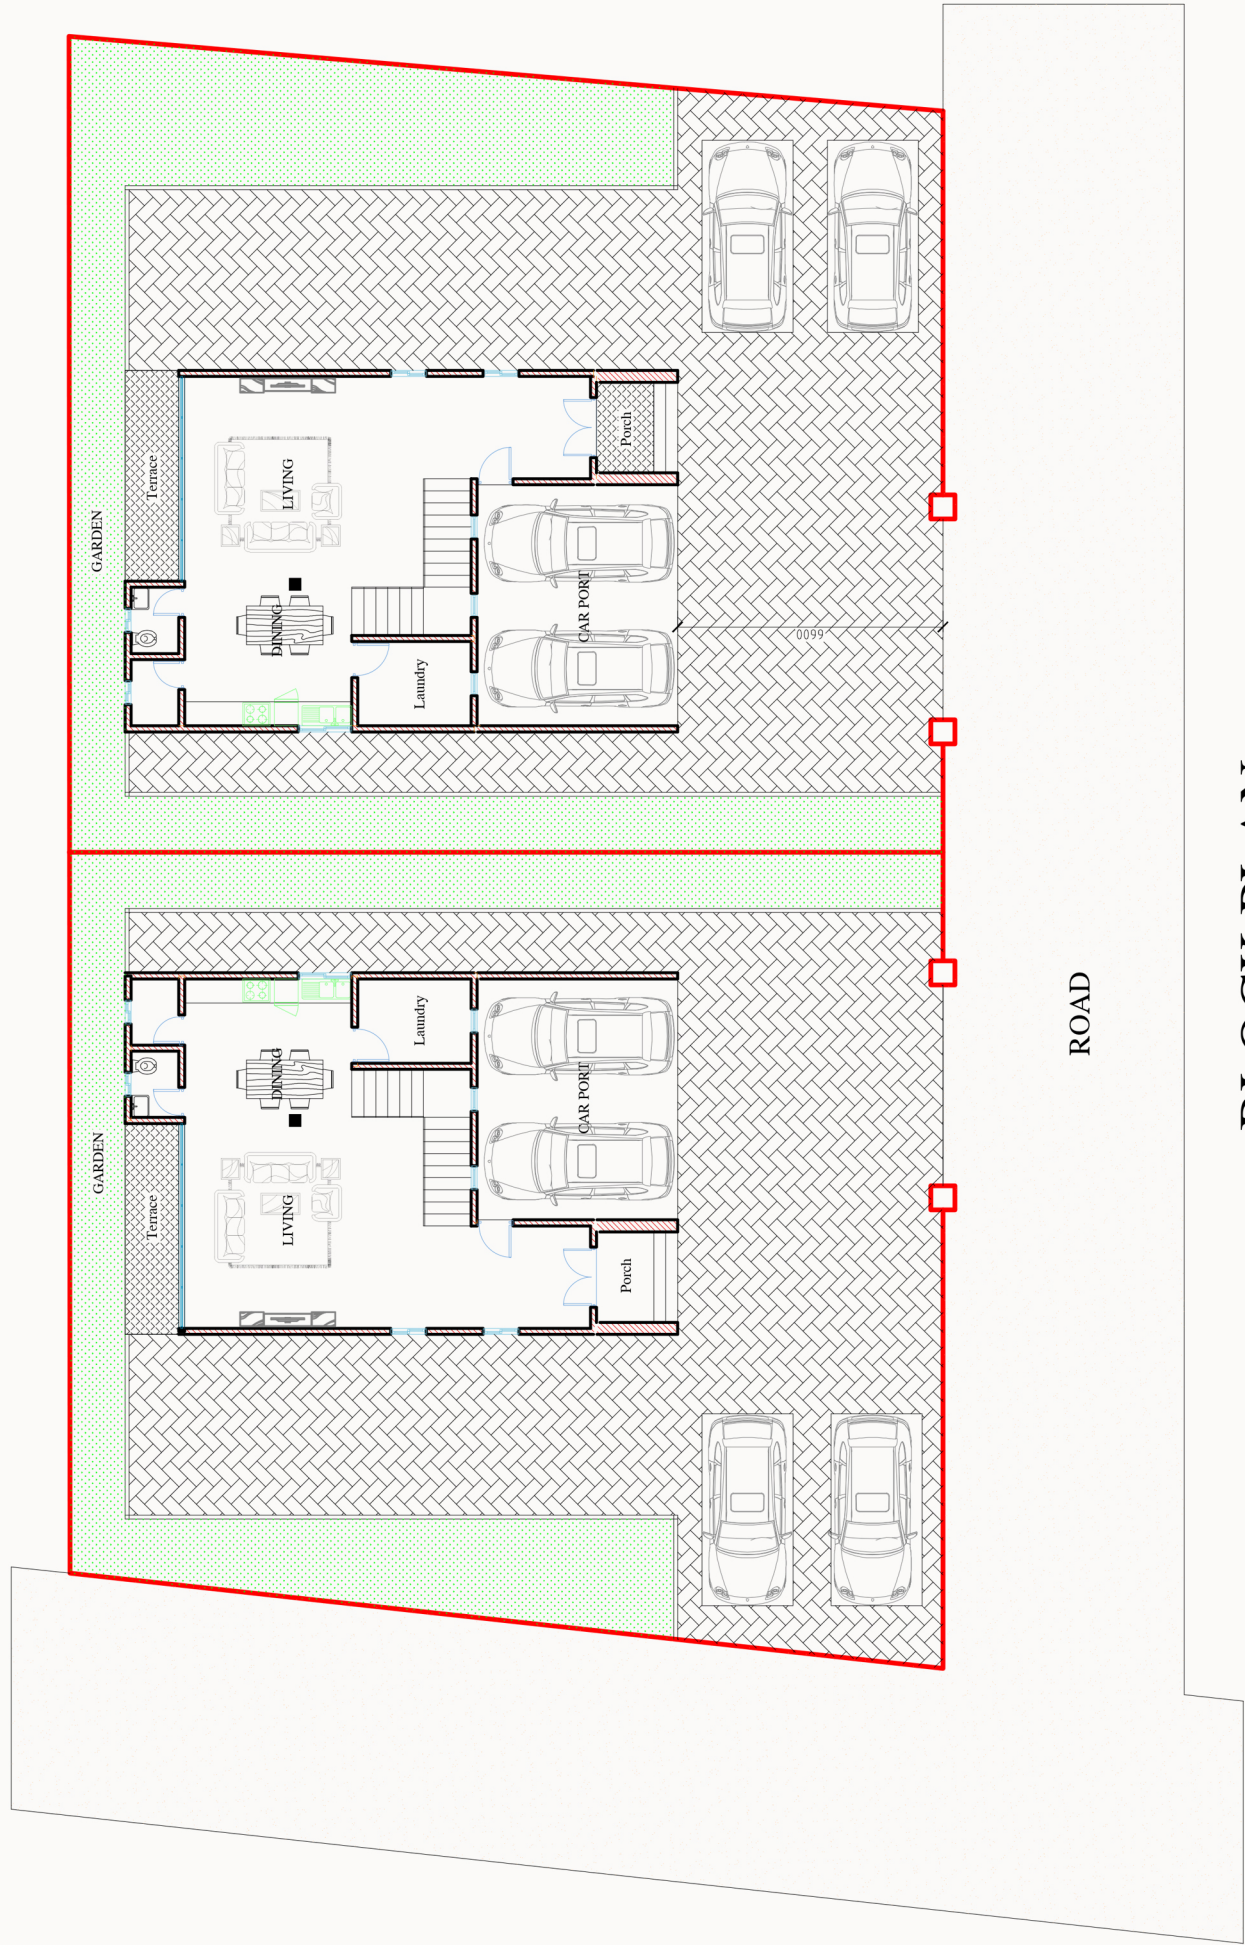

BLOCK PLAN

AN ALLURING ADDRESS

PRICING PLAN


UNDER CONSTRUCTION	PRICE ON COMPLETION
\$180,000	\$350,000

AN ALLURING ADDRESS




AN ALLURING ADDRESS

FLOOR PLAN

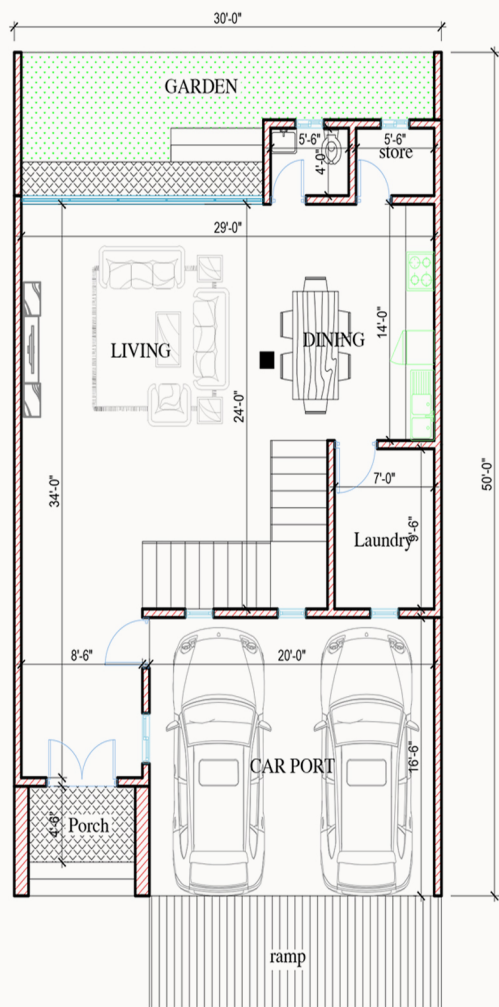

GROUND FLOOR PLAN

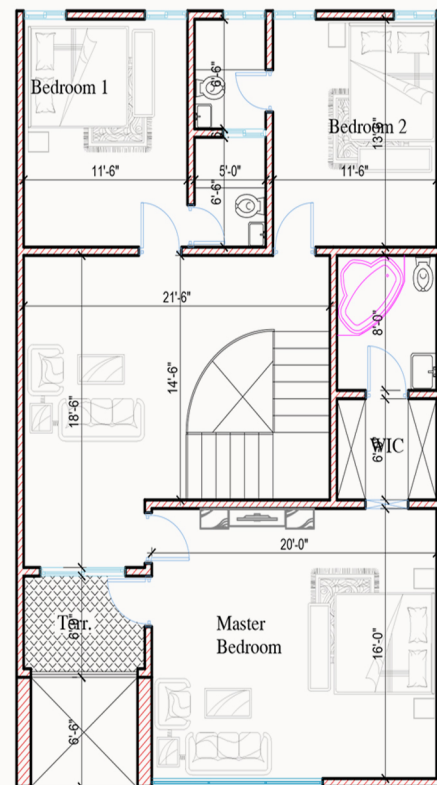

FIRST FLOOR PLAN

BUILDING FEATURES

- PORCH
- CAR PORT
- LAUNDRY
- DINING AREA
- LIVING AREA
- STORE ROOM
- GUEST WASHROOM
- BACKYARD GARDEN

- MASTER BEDROOM
- TERRACE
- BEDROOM 1
- BEDROOM 2

AN ALLURING ADDRESS

COMMUNAL AMENITIES



SWIMMING POOL



GYMNASIUM




KIDS PLAYGROUND



CLUBHOUSE



24 HOUR SECURITY

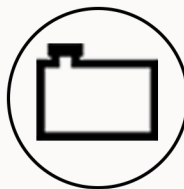

BACK-UP WATER
SUPPLY SYSTEM



BACK-UP ELECTRICITY
SYSTEM



FULLY FURNISHED
UNITS




AN ALLURING ADDRESS



A NEW LIFESTYLE OF COMFORT



Enjoy a new lifestyle
of comfort in our
carefully selected
communal amenities
designed for your
convenience.

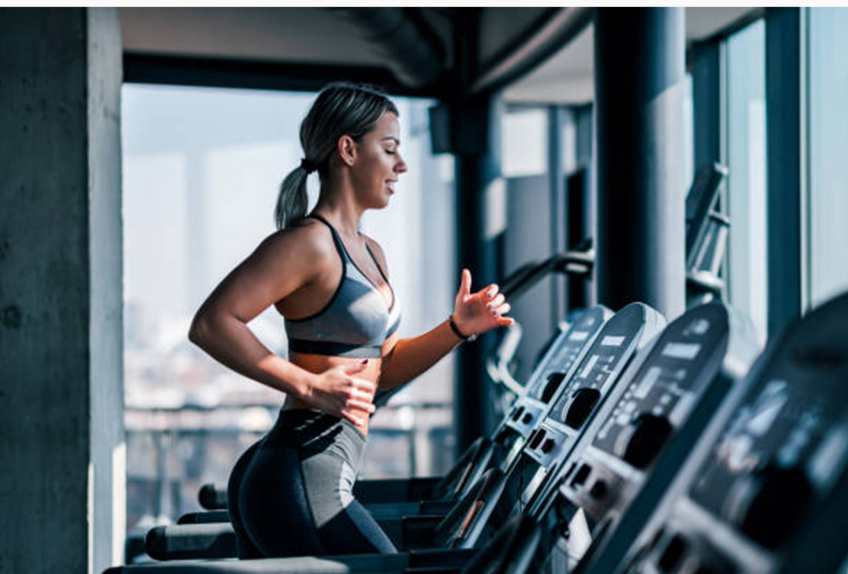

AN ALLURING ADDRESS

PAYMENT PLAN

Payment	Milestone	Percentage
1	1st Downpayment (Non-refundable)	5%
2	2nd Downpayment 1 month after 1st Downpayment	10%
3	1st Installment 2 months after 2nd Downpayment	10%
4	2nd Installment 2 months after 1st Installment	15%
5	3rd Installment 2 months after 2nd Installment	20%
6	4th Installment 2 months after 3rd Installment	20%
7	5th Installment 2 months after 4th Installment	20%


AN ALLURING ADDRESS



AN ALLURING ADDRESS



AN ALLURING ADDRESS

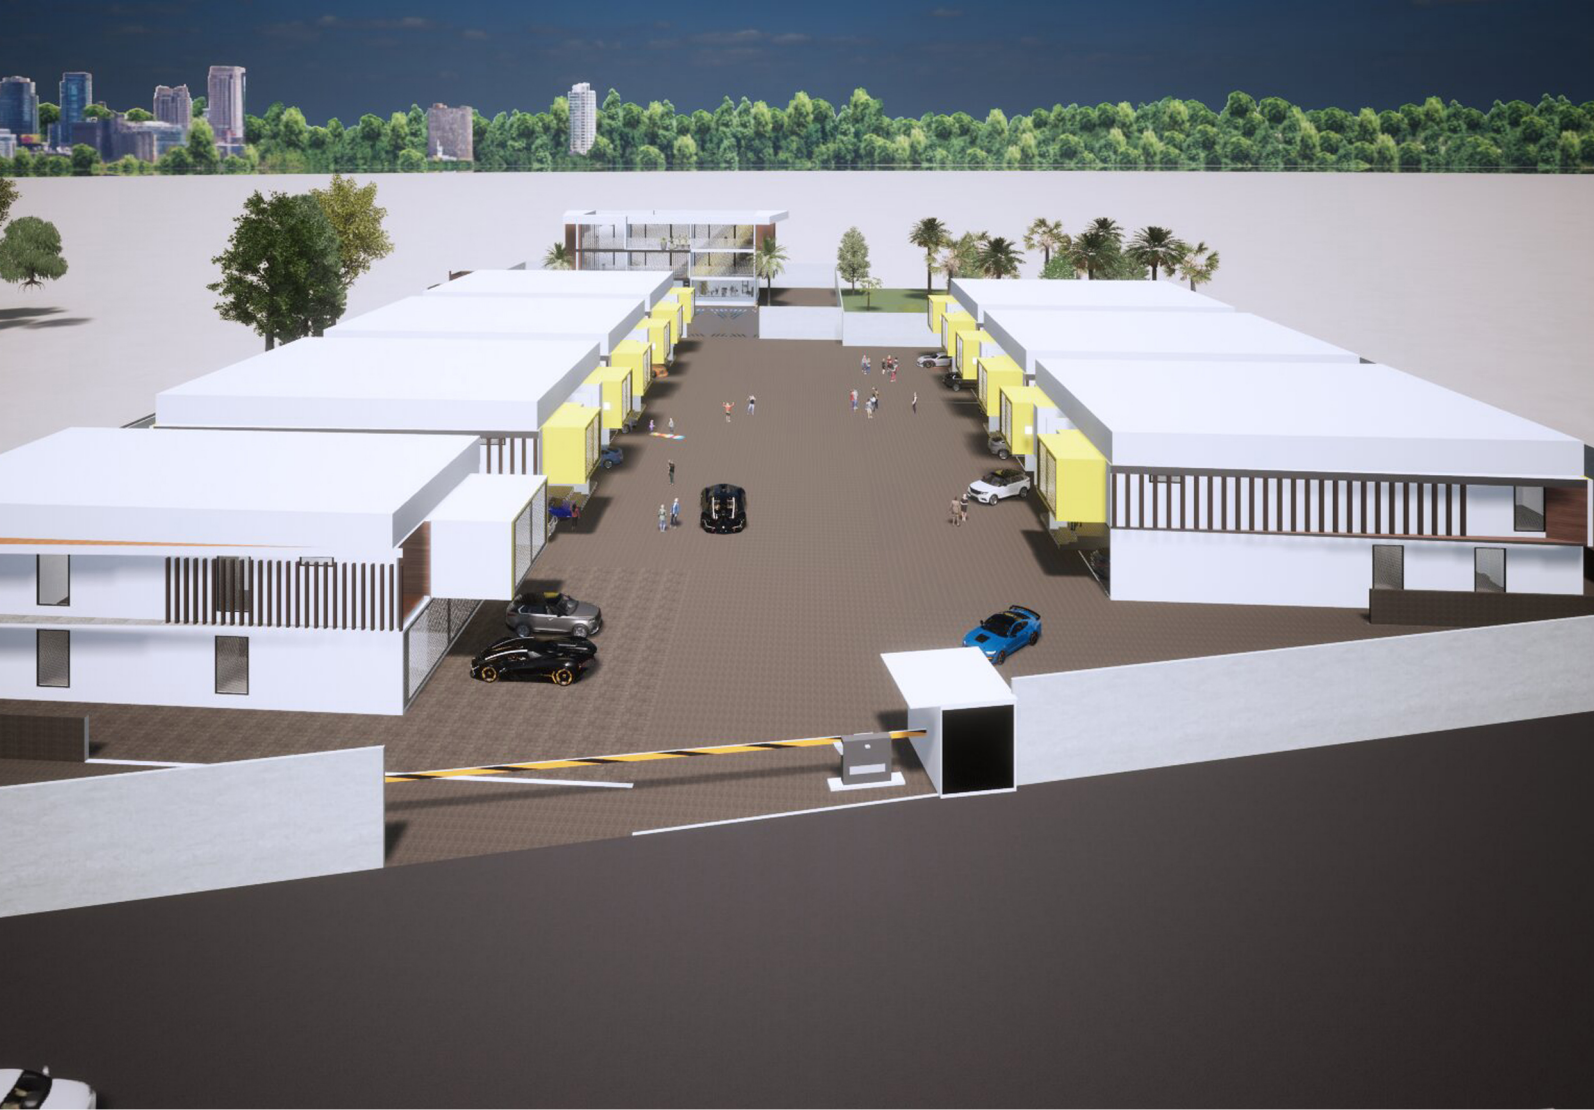

AN ALLURING ADDRESS



AN ALLURING ADDRESS

4 BEDROOM DETACHED HOUSES WITH A SWIMMING POOL


NORTH LEGON

**Starting At
\$350,000**

AN ALLURING ADDRESS



AN ALLURING ADDRESS

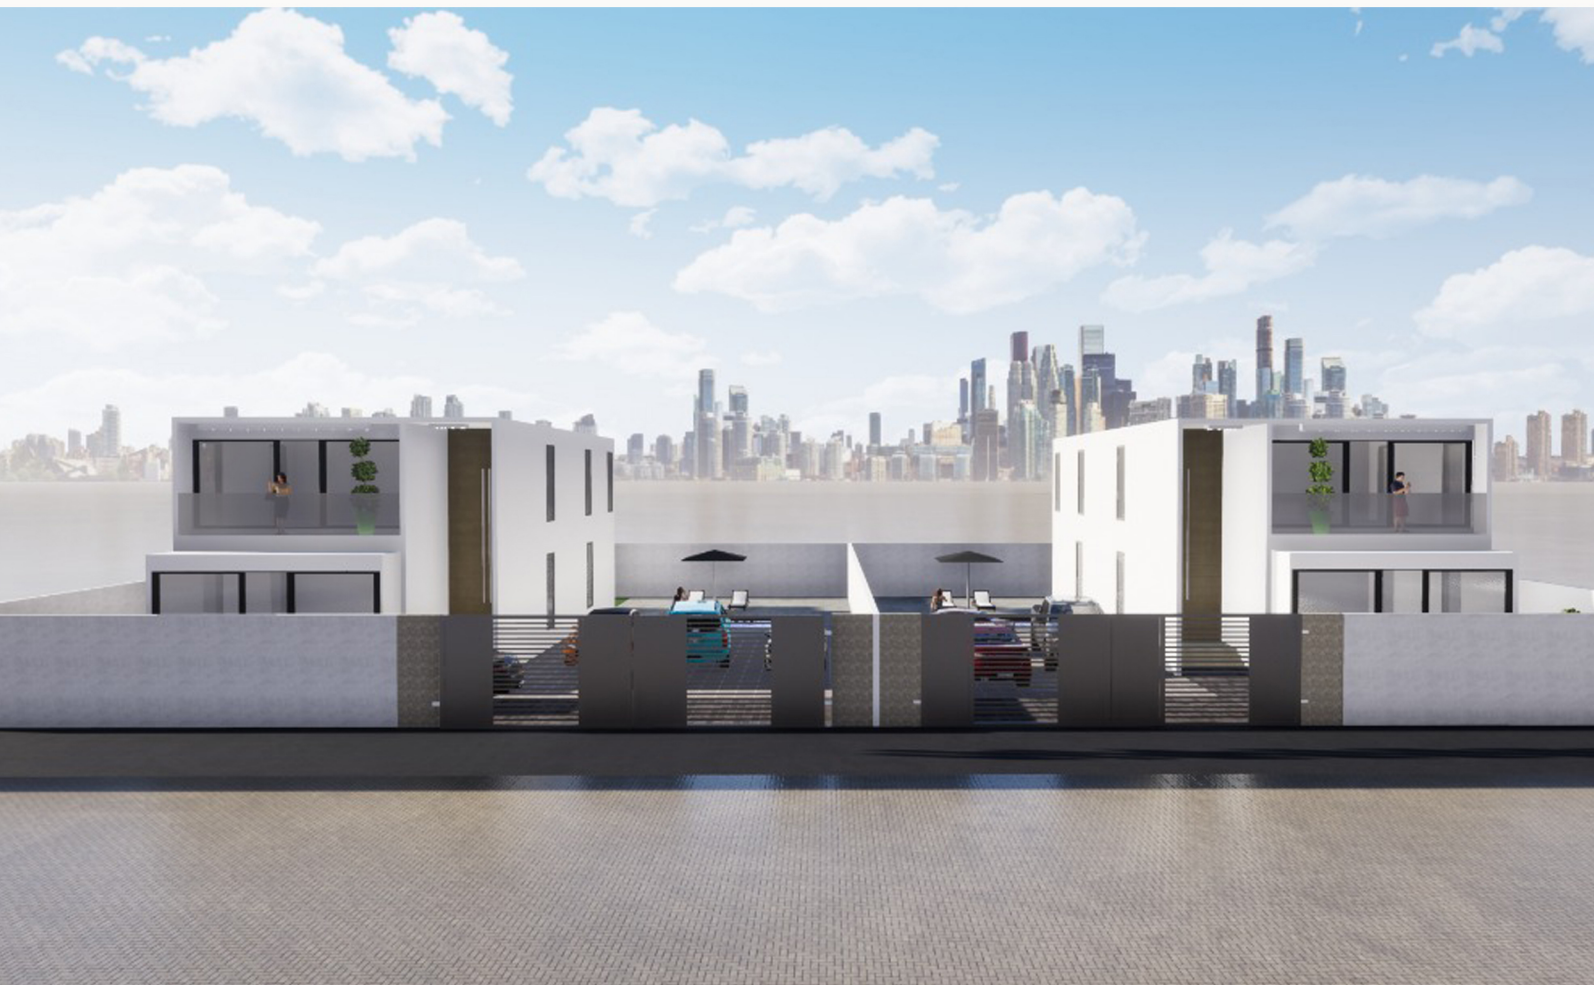

AN ALLURING ADDRESS



AN ALLURING ADDRESS



AN ALLURING ADDRESS

*Developed and
Sold by*



Plot B126 Ring Road Residential Area, Labone, Accra - Ghana



0302960601 / 0509217678



0207012498



net36vista@gmail.com



www.net36vista.com



net36vista

DISCLAIMER

This booklet, floor plans and pricing and any marketing material and the information contained in them does not form part of any contract. All layouts, plans, specifications, dimension, designs, measurements and locations are indicative only of an architect's impression and of the envisaged developments, are not to scale and are subject to change as may be decided by the company or competent authority.